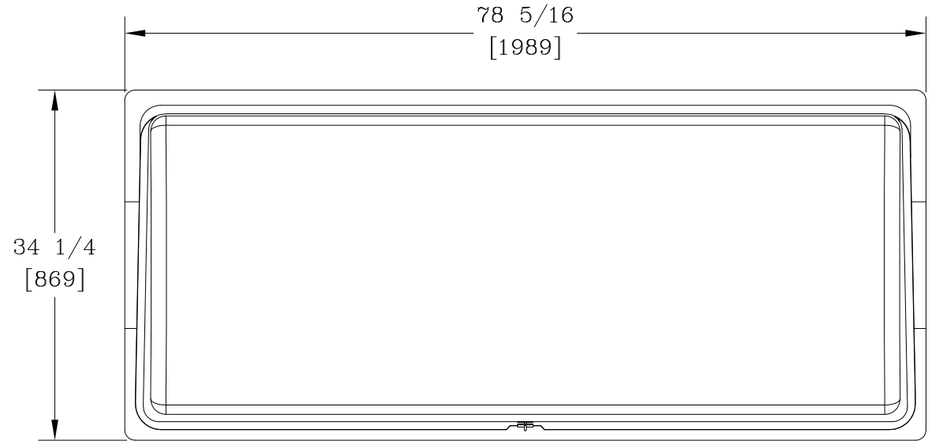

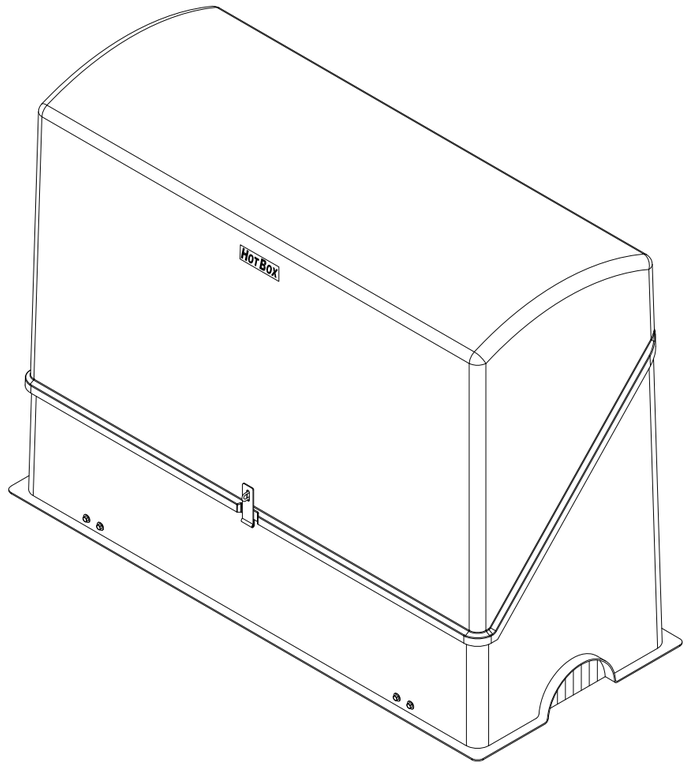

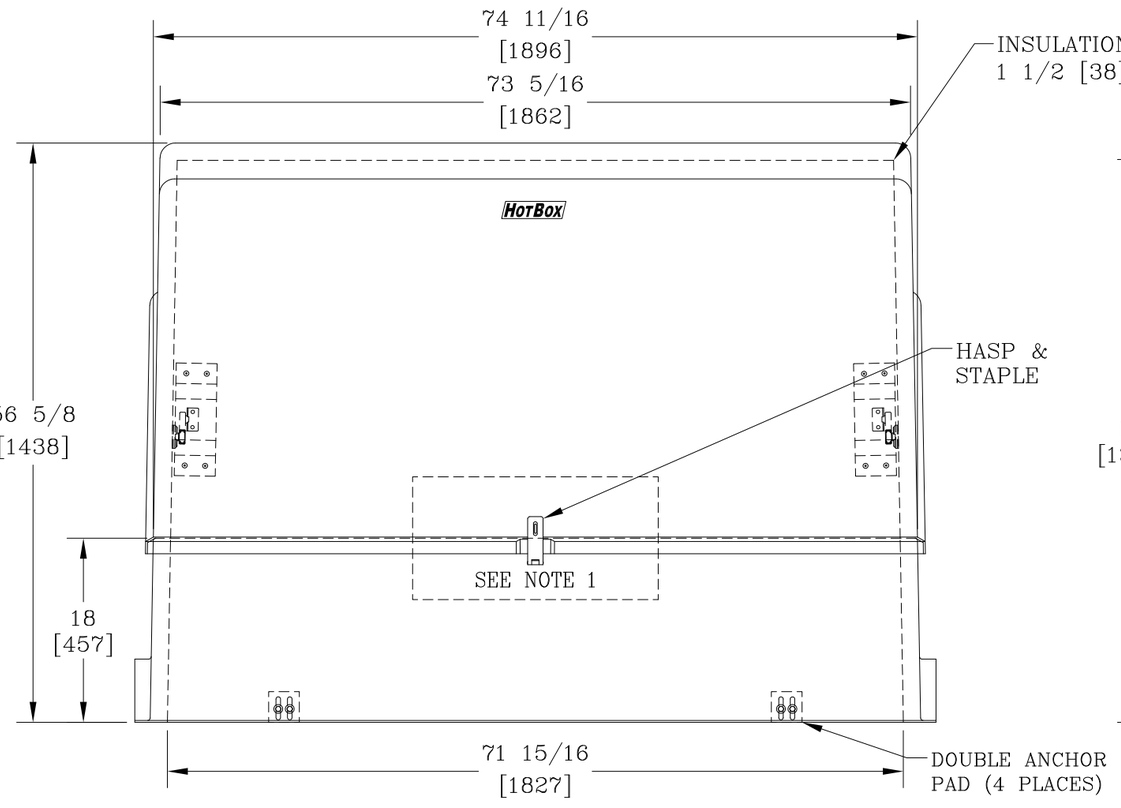

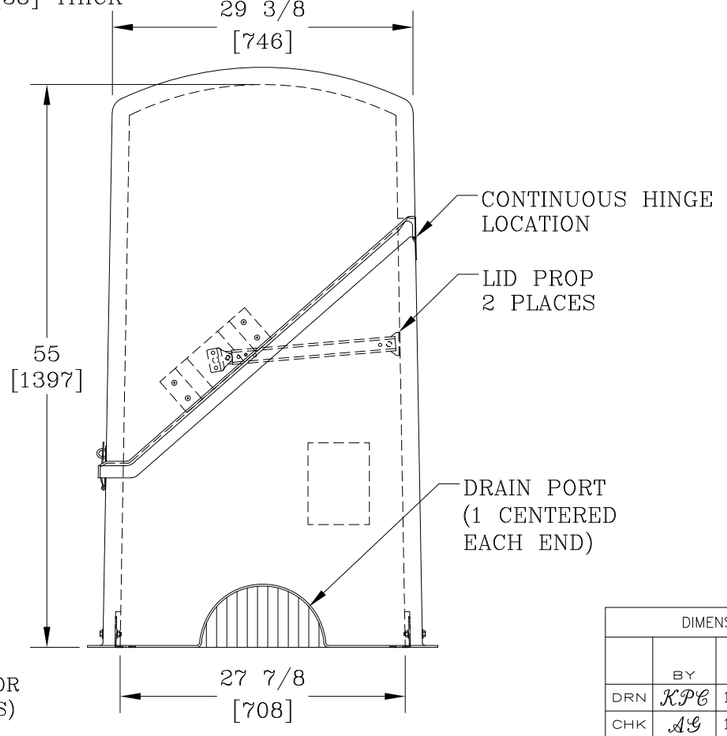

NOTES:

1. HEAT IS PROVIDED BY (1) 1500W, 120V SINGLE PHASE HEATER. FOR UNHEATED VERSION REPLACE THE PREFIX "H" WITH AN "L".
2. ENCLOSURE COLOR IS BEIGE.
3. FOR RECOMMENDED SLAB SIZE ADD 9" [229] TO THE ENCLOSURE EXTERIOR.

DIMENSIONS ARE IN INCHES OR MILLIMETERS IN BRACKETS UNLESS OTHERWISE NOTED.

	BY	DATE
DRN	KPC	1/14/20
CHK	AG	1/14/20
ENG		
APR		
APR		

WEIGHT 216# 98kg
SCALE NTS
SIZE B

HUBBELL®
3621 INDUSTRIAL PARK DR
LENOIR CITY, TN 37771
800-346-3062
www.hot-box.com

LOC LC S

DRAWING DESCRIPTION
HOT BOX ®
FIBERGLASS FLIPTOP ENCLOSURE
B3E

REV A
1/20

PROJECT NUMBER

SHEET 1 OF 1

DRAWING NUMBER
HF026070055