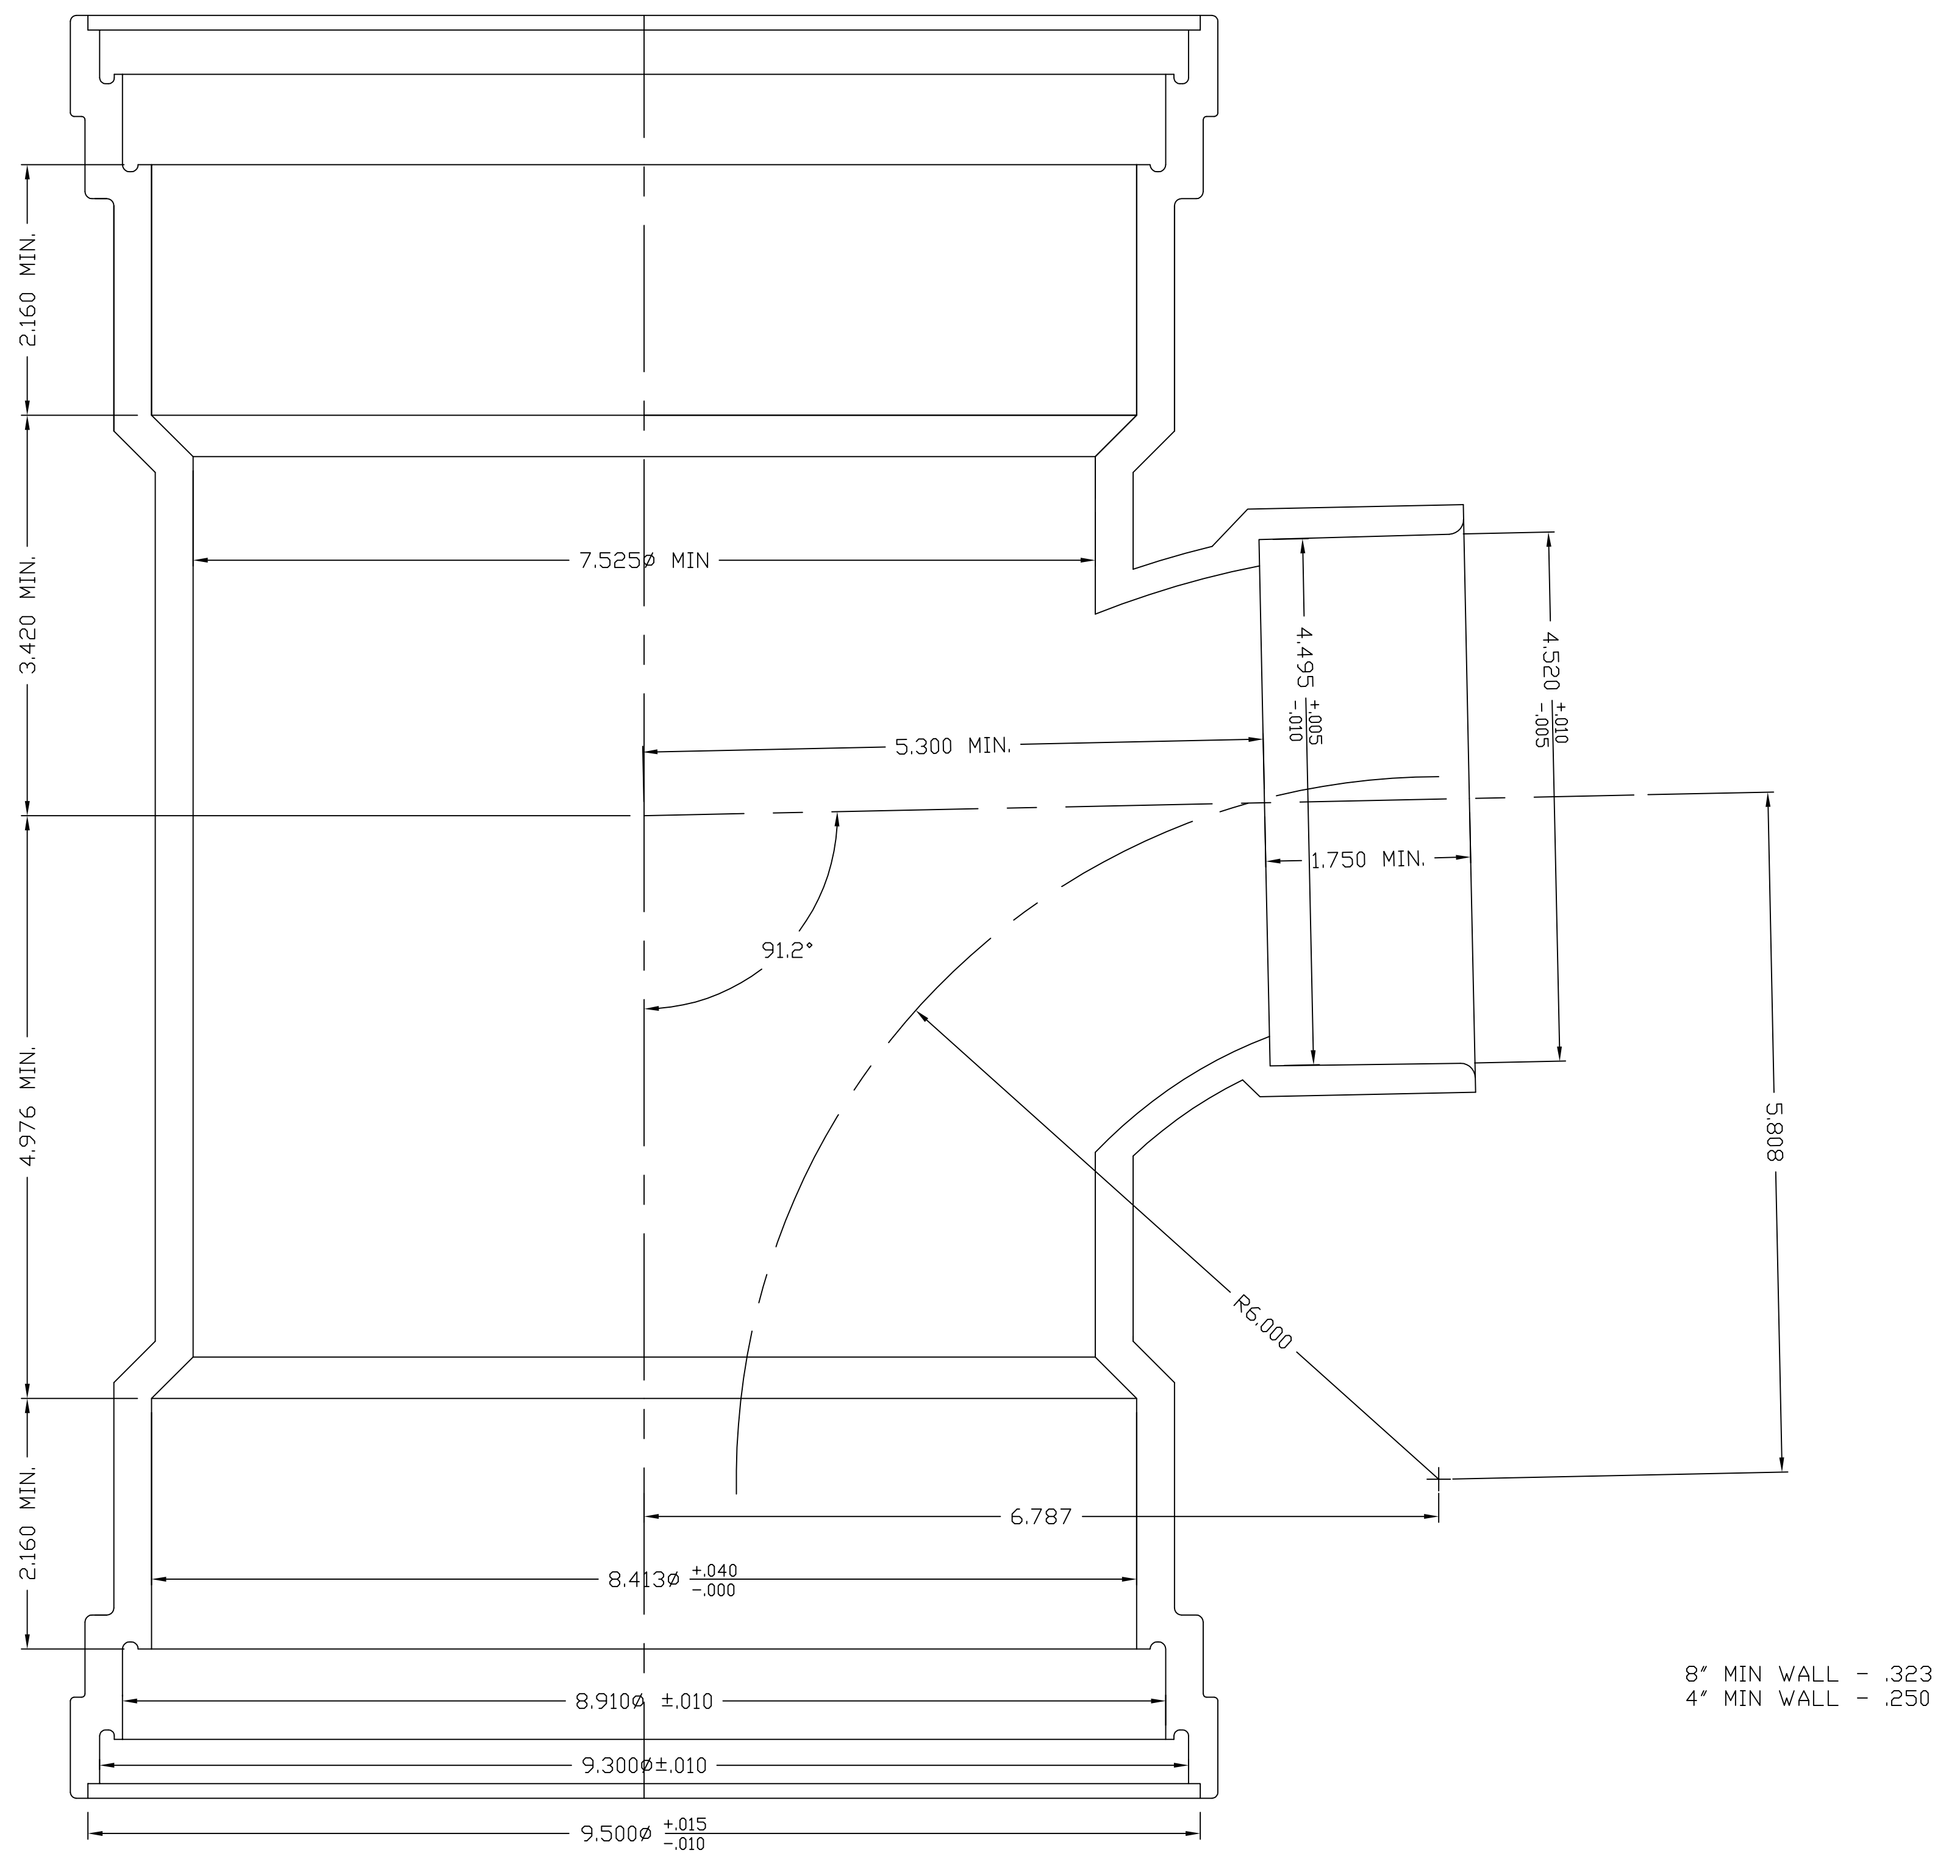

8" MIN WALL - .323
4" MIN WALL - .250

NO.	DATE	REVISION

8x8x4 SDR26 T-Y DWV BRANCH (LONG STYLE)

MULTI FITTINGS

SCALE: 1:1	DATE: 17/01/26
DRN BY: DB	DWG NO: D-2324